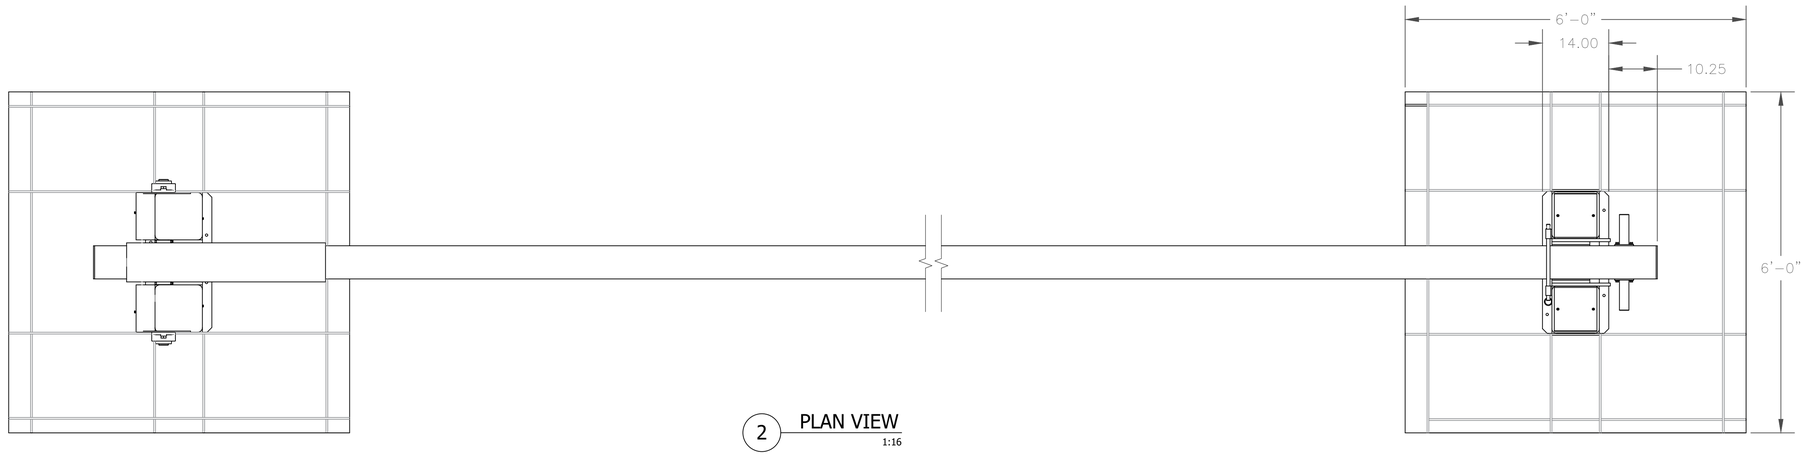

2 PLAN VIEW
1:16

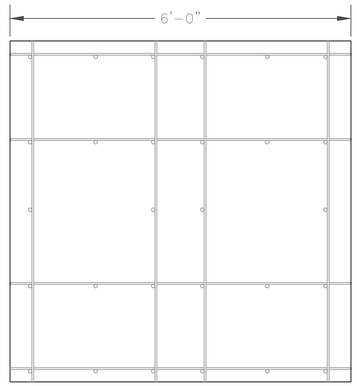

3 VERTICAL REBAR LOCATION
NTS

VERTICAL REBAR LOCATION
SIZE ENLARGED FOR CLARITY

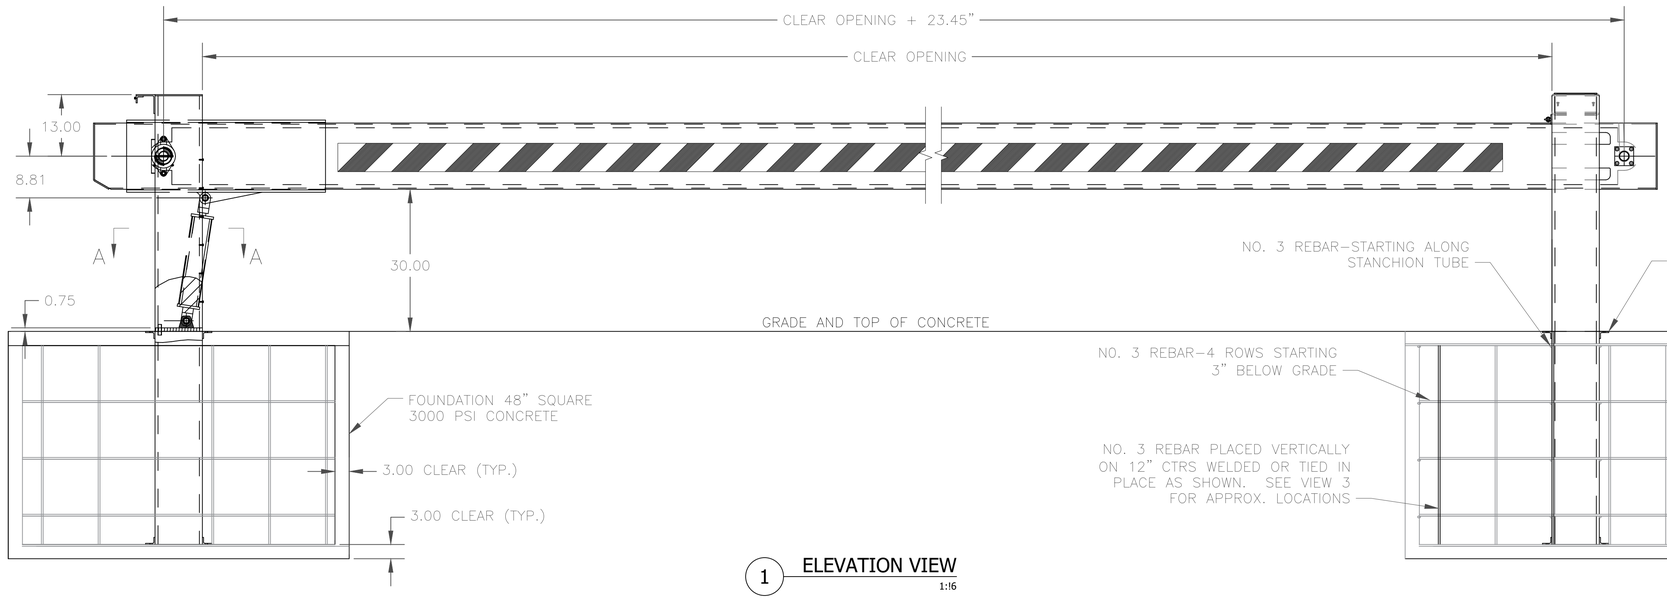

1 ELEVATION VIEW
1:16

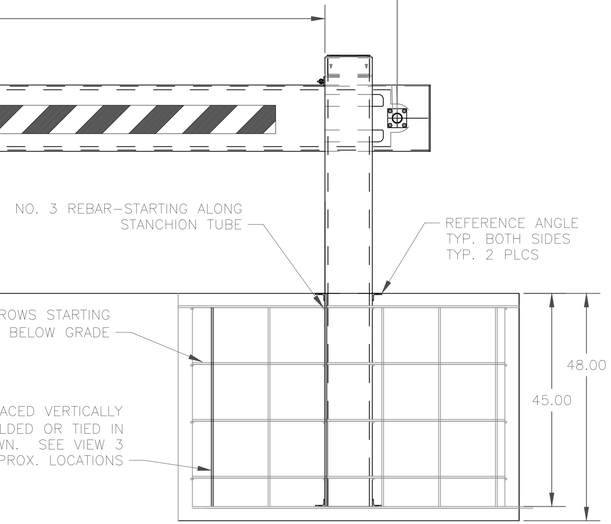

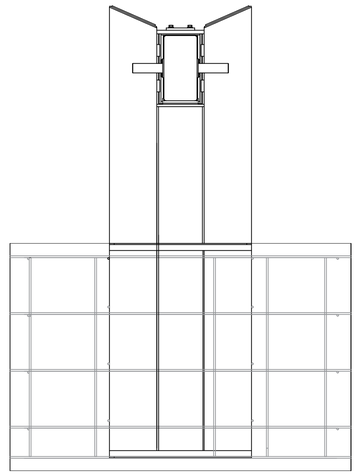

4 ELEVATION VIEW - RECEIVER SDIE
1:16

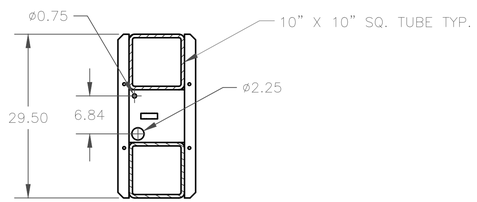

SECTION A-A

MARK	DESCRIPTION	DATE	APPR.

DESIGNED BY: JCB
DWN BY: _
ENG BY: _
SUBMITTED BY: _
DATE: 10/7/20
SOLICITATION NO.: _
CONTRACT NO.: _
PLOT SCALE: NONE
FILE NUMBER: _
FILE NAME: _
SIZE: ANSI_D

PERIMETER SECURITY PARTNERS
(615) 953-8872
5038 Thoroughbred Lane
Brentwood, TN 37027

SATYR-12
HYDRAULICALLY OPERATED

GENERAL ARRANGEMENT

SHEET IDENTIFICATION
9000-H

SHEET OF 1